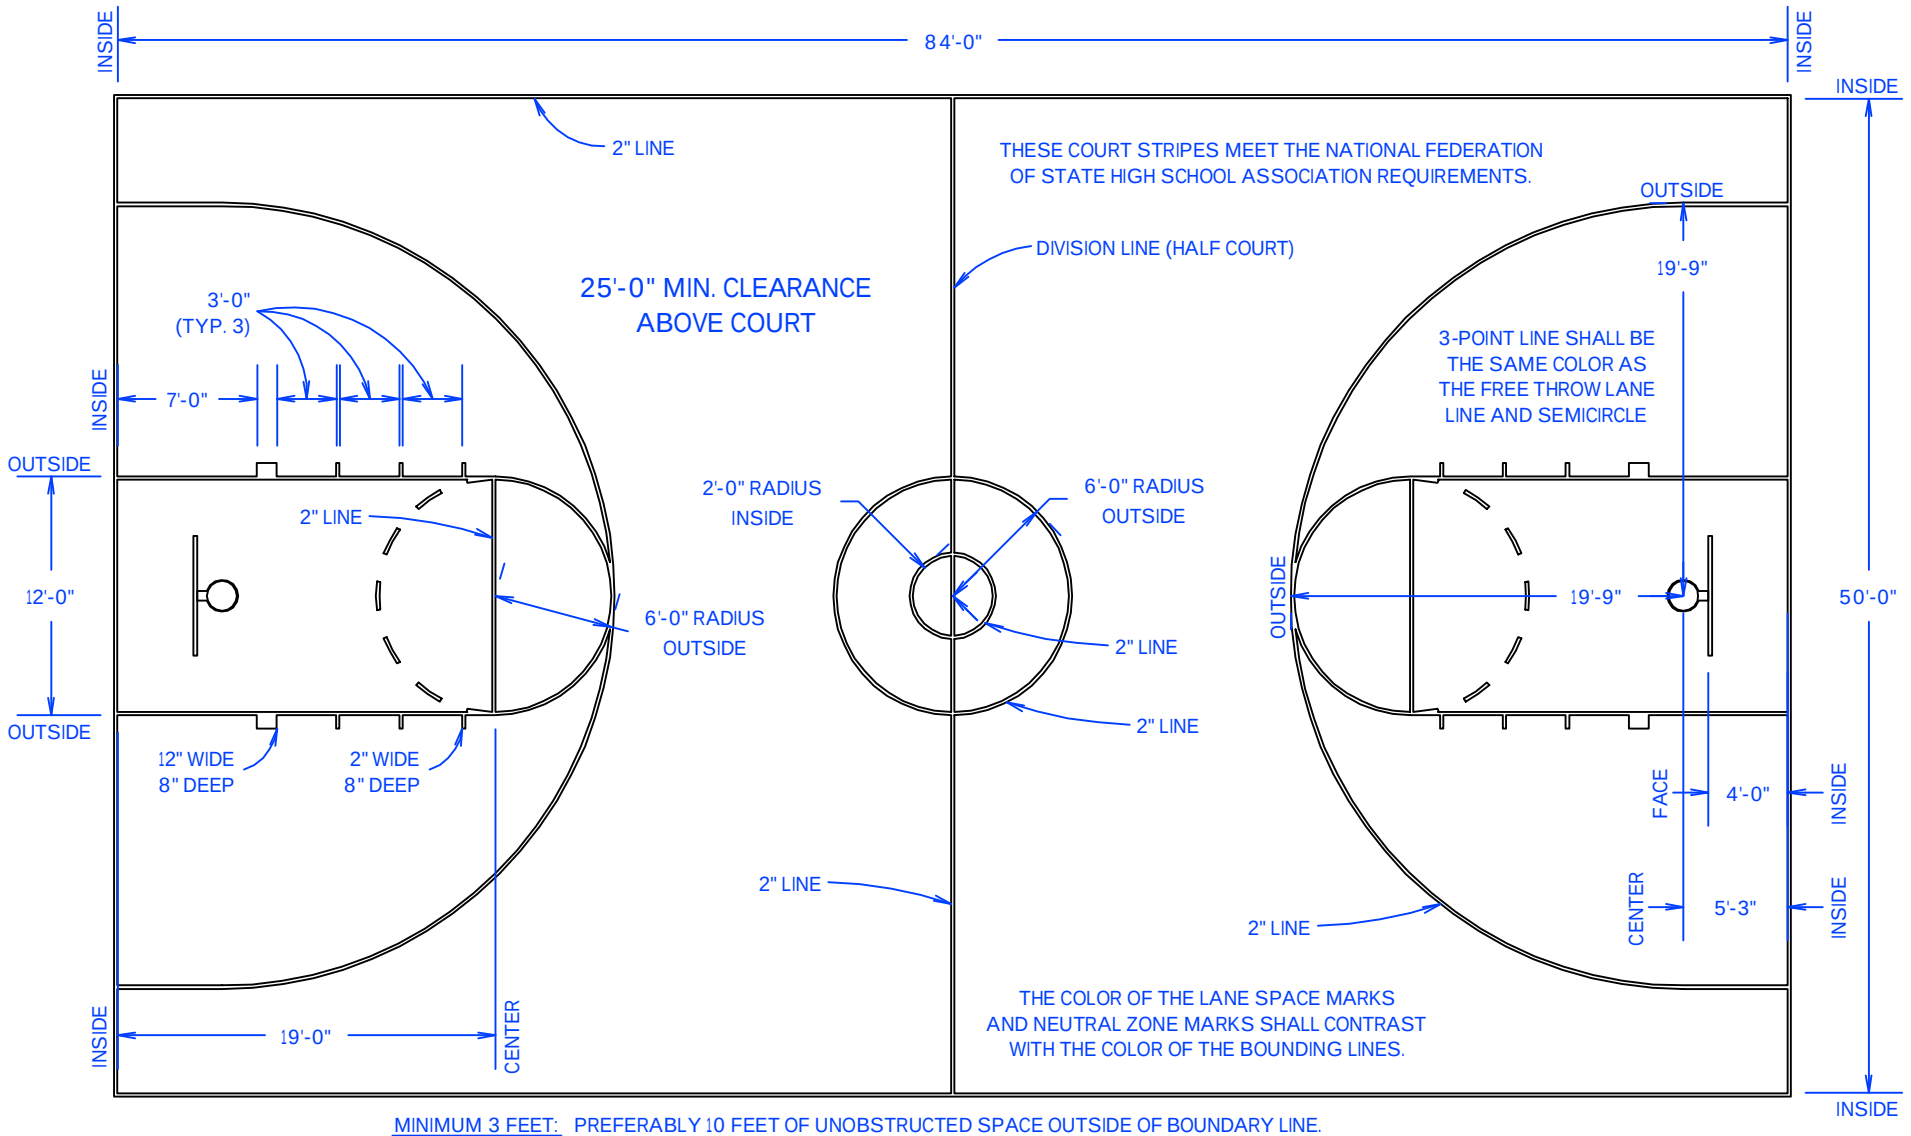

MINIMUM 3 FEET: PREFERABLY 10 FEET OF UNOBSTRUCTED SPACE OUTSIDE OF BOUNDARY LINE. IF IMPOSSIBLE TO PROVIDE 3 FEET, A NARROW 1 INCH BROKEN LINE SHOULD BE MARKED INSIDE THE COURT PARALLEL WITH AND 3 FEET INSIDE THE BOUNDARY.

REVISION / STAGE:	MONTH / DAY / YEAR

DIAGRAM-BB-NFHS

RELATED DRAWINGS / INFORMATION:

THIS DRAWING IS PROPERTY OF ARIZONA COURTLINES, INC. AND MAY NOT BE REPRODUCED WITHOUT WRITTEN PERMISSION

BASKETBALL COURT DIAGRAM (HIGH SCHOOL)

MEETS N.F.H.S. RULES
NATIONAL FEDERATION OF STATE HIGH SCHOOL ASSOCIATIONS

ARIZONA COURTLINES, INC.
8742 NORTH 78 TH AVENUE
PEORIA, ARIZONA 85345
PHONE (623) 939 - 8126
FAX (623) 939 - 2526
WWW.ARIZONACOURTLINES.COM

DRAWN BY: EDDIE CAFFERAT

CHECKED BY:

QUANTITY: