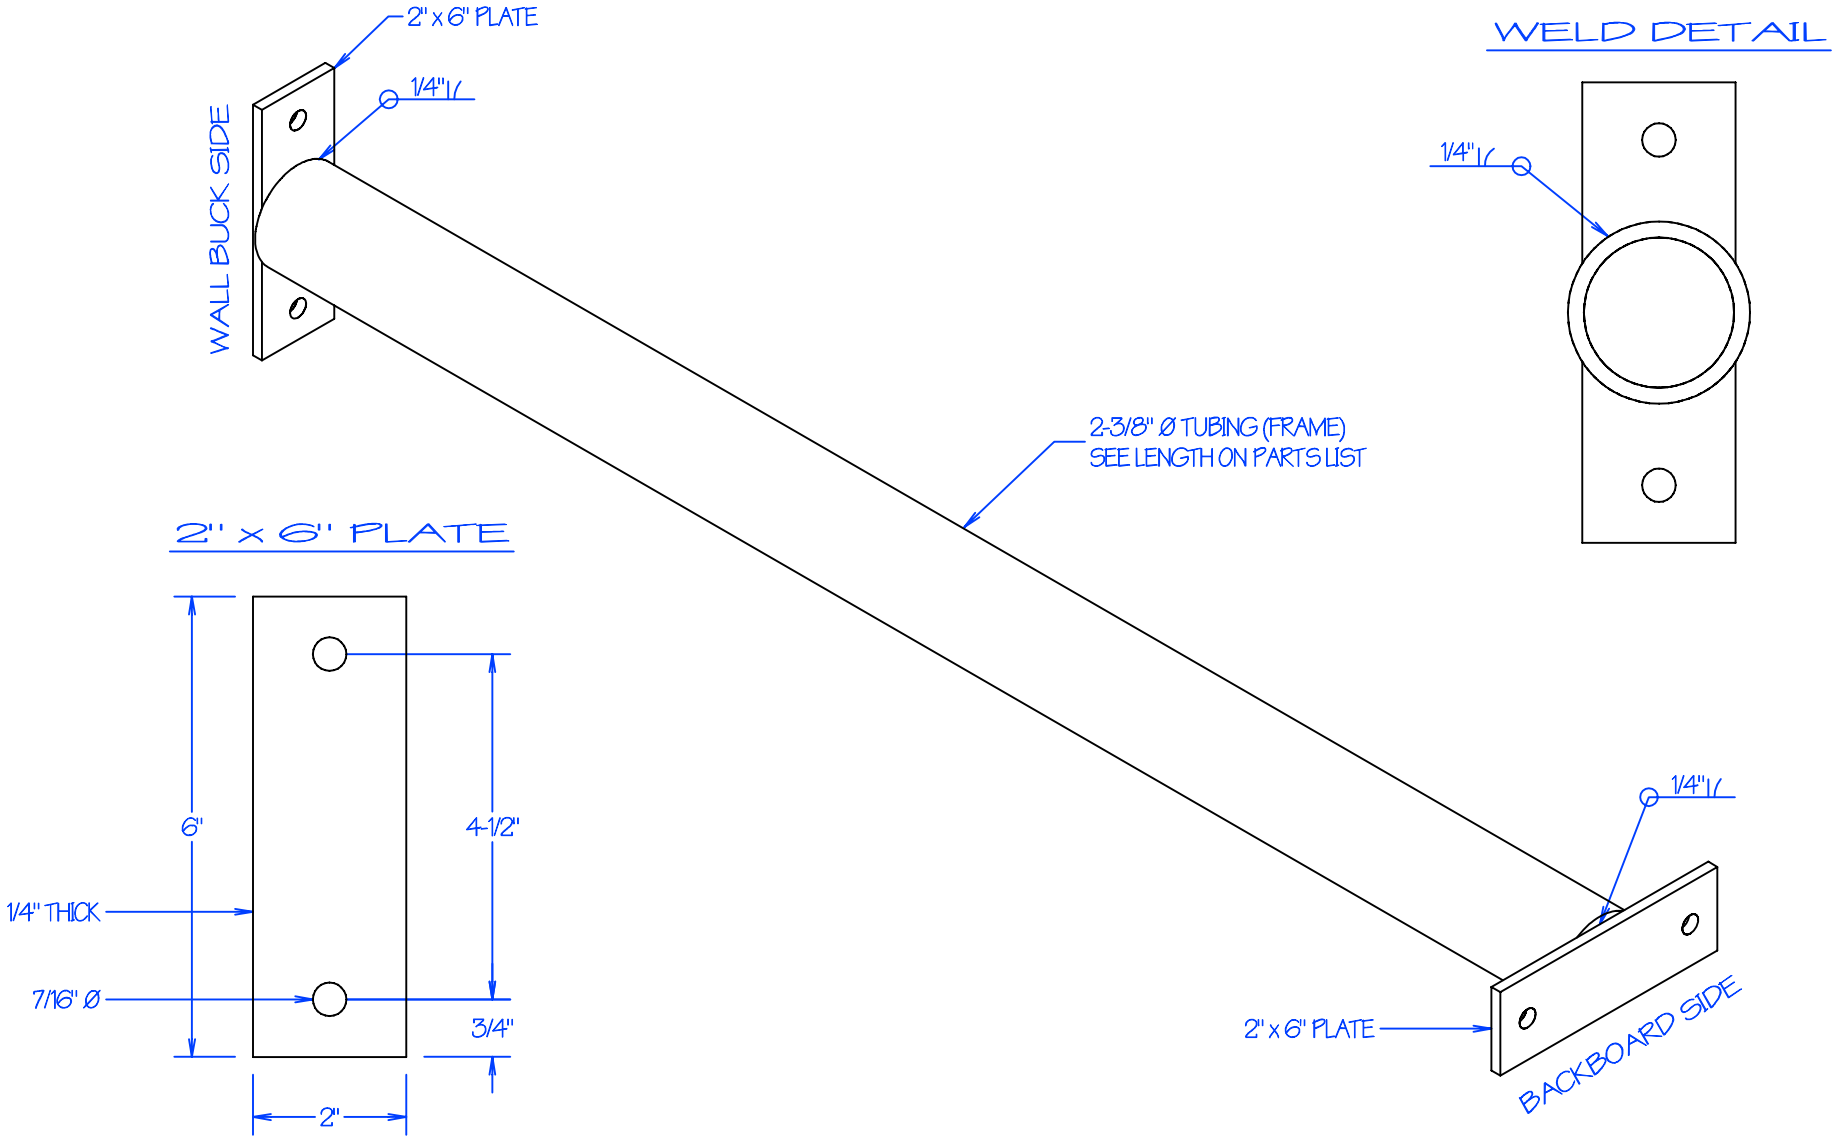


| REVISION / STAGE: | MONTH / DAY / YEAR | RELATED DRAWINGS / INFORMATION: | WALL MOUNTED STATIONARY BACKSTOPS | ARIZONA COURTLINES, INC. | DRAWN BY: EDDIE CAFFERATA |
|---|---|---|---|---|---|
| | | | | | CHECKED BY: |
| | | | 2-3/8" Ø TUBING FRAME (STATIONARY WALL MOUNT) | 8742 NORTH 78 TH AVENUE<br>PEORIA, ARIZONA 85345<br>PHONE (623) 939 - 8126<br>FAX (623) 939 - 2526<br>WWW.ARIZONACOURTLINES.COM | QUANTITY: |
| WM-2.3 | | THIS DRAWING IS PROPERTY OF ARIZONA COURTLINES, INC. AND MAY NOT BE REPRODUCED WITHOUT WRITTEN PERMISSION | | | |